PRELIMINARY PLAT OF

# BONSON SUBDIVISION

PART OF OUTLOT 340 AND 341 OF THE ASSESSOR'S PLAT OF THE VILLAGE OF MILTON AND BEING LOCATED IN THE NW 1/4 OF THE NW 1/4 AND IN THE NE 1/4 OF THE NW 1/4 OF SECTION 26, T.4N., R.13E. OF THE 4TH P.M., NOW THE CITY OF MILTON, ROCK COUNTY, WISCONSIN.

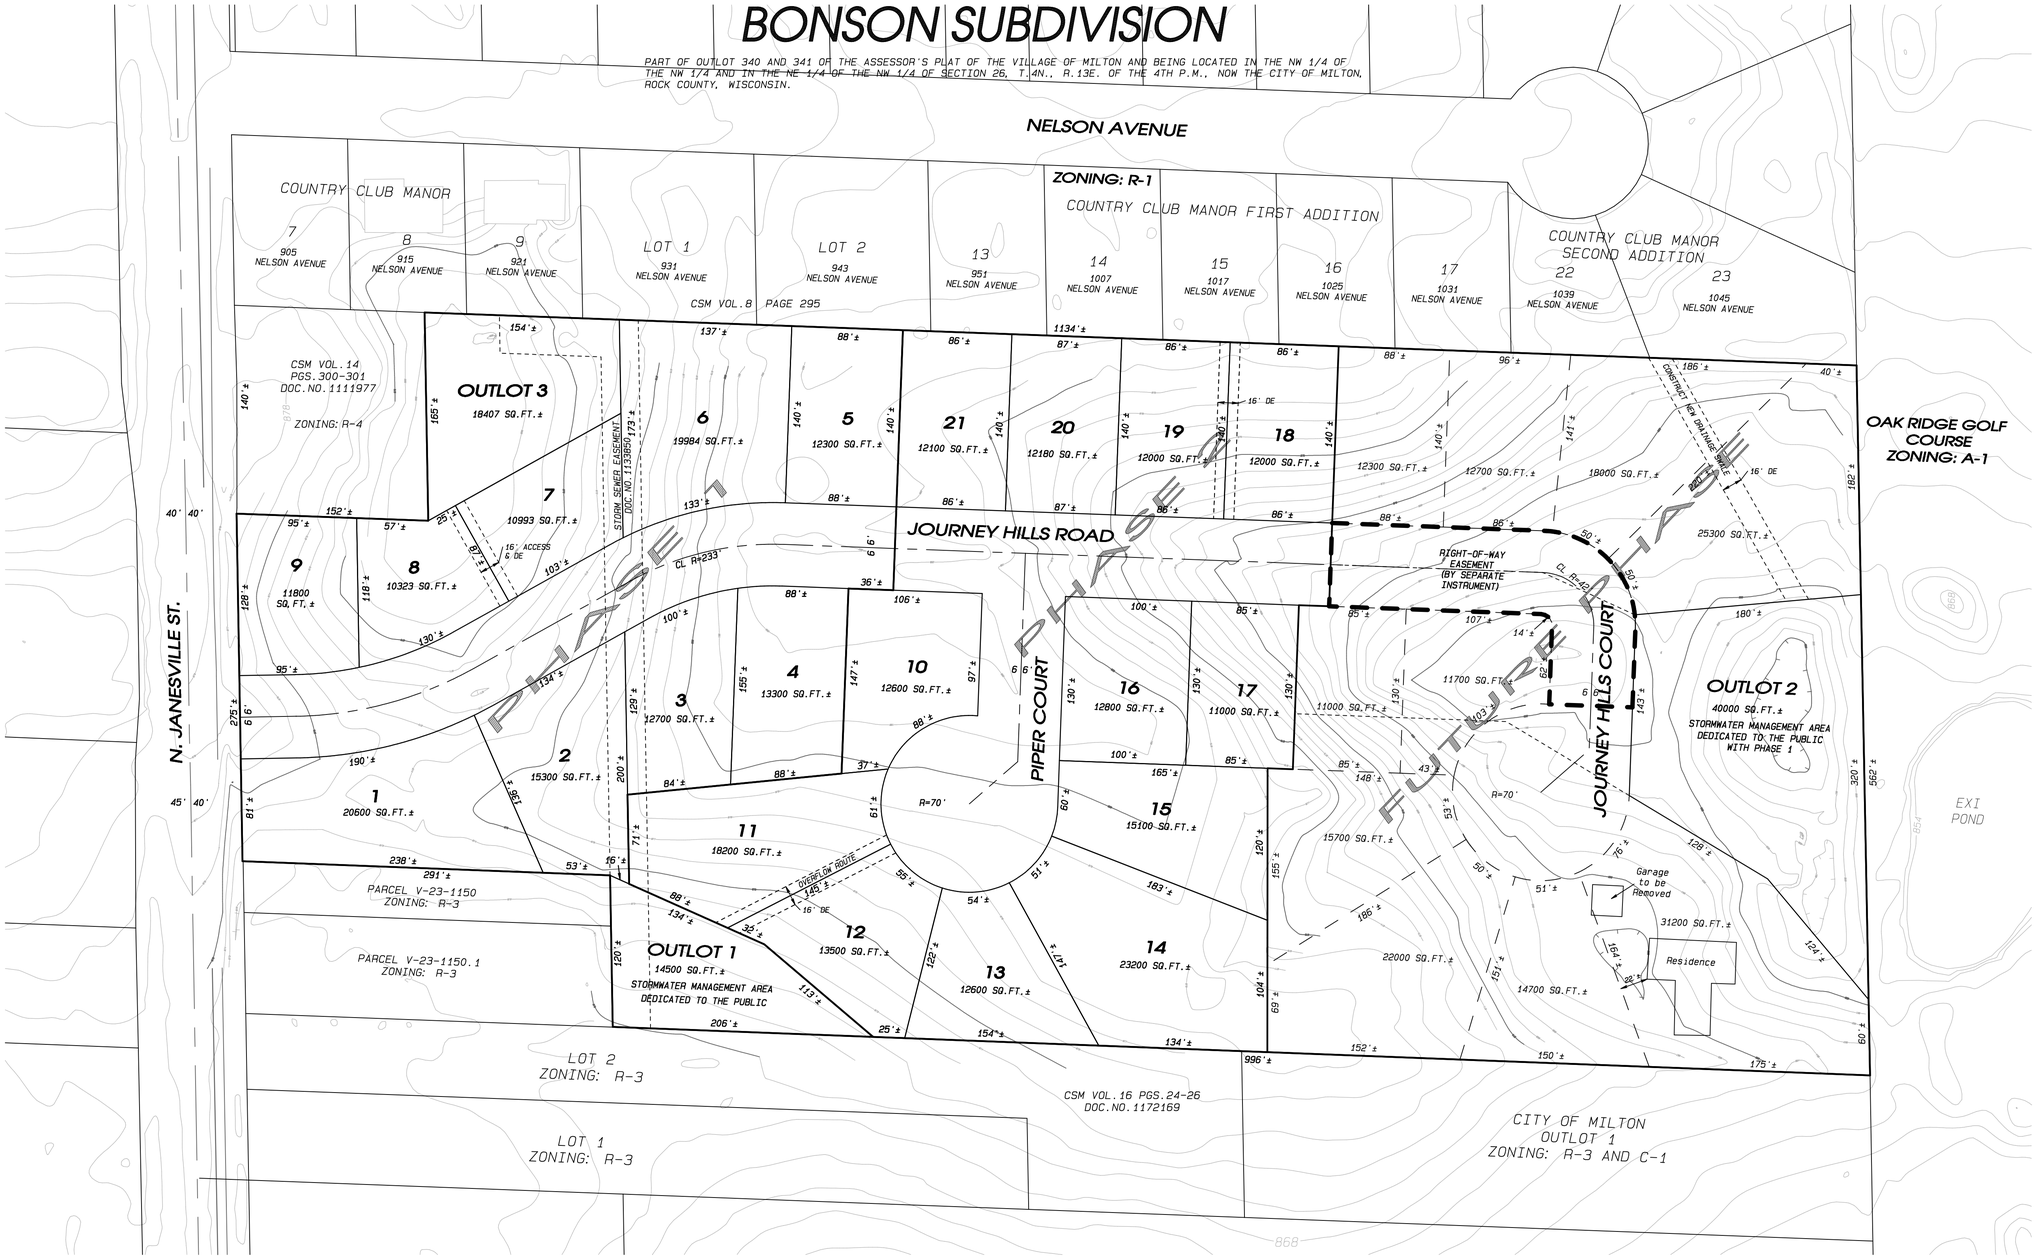


GRAPHIC SCALE 1"=60'
0' 30' 60' 90'

OWNER OF RECORD:
BONSON CONSTRUCTION LLC
5180 HENRY CIRCLE
MILTON, WI 53563

OWNER(S) SIGNATURE

RONALD J. COMBS, PLS NO.1330

If the surveyor's signature is not red in color, the map is a copy and may contain unauthorized alterations. The certification contained hereon shall not apply to any copies.

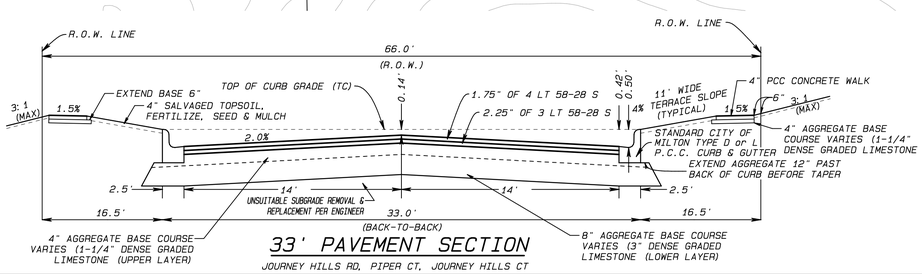


33' PAVEMENT SECTION

JOURNEY HILLS RD, PIPER CT, JOURNEY HILLS CT

NOTES:

THIS MAP IS SUBJECT TO ANY AND ALL EASEMENTS AND AGREEMENTS, RECORDED AND UNRECORDED.

THE BASIS OF BEARINGS IS ASSUMED.

TOTAL PLAT = 31 LOTS AND 2 OUTLOTS - 15 ACRES±

PHASE 1 = 9 LOTS AND 1 OUTLOT- 4.5 ACRES±


Combs & ASSOCIATES
109 W. Milwaukee St.
Janesville, WI 53548
www.combssurvey.com
tel: 608 752-0575
fax: 608 752-0534


- LAND SURVEYING
- LAND PLANNING
- CIVIL ENGINEERING

| | |
|---|---|
| DATE | 10/11/19 |
| BY | sll |
| PROJECT NO. | 119-102 |
| CLIENT | BONSON |