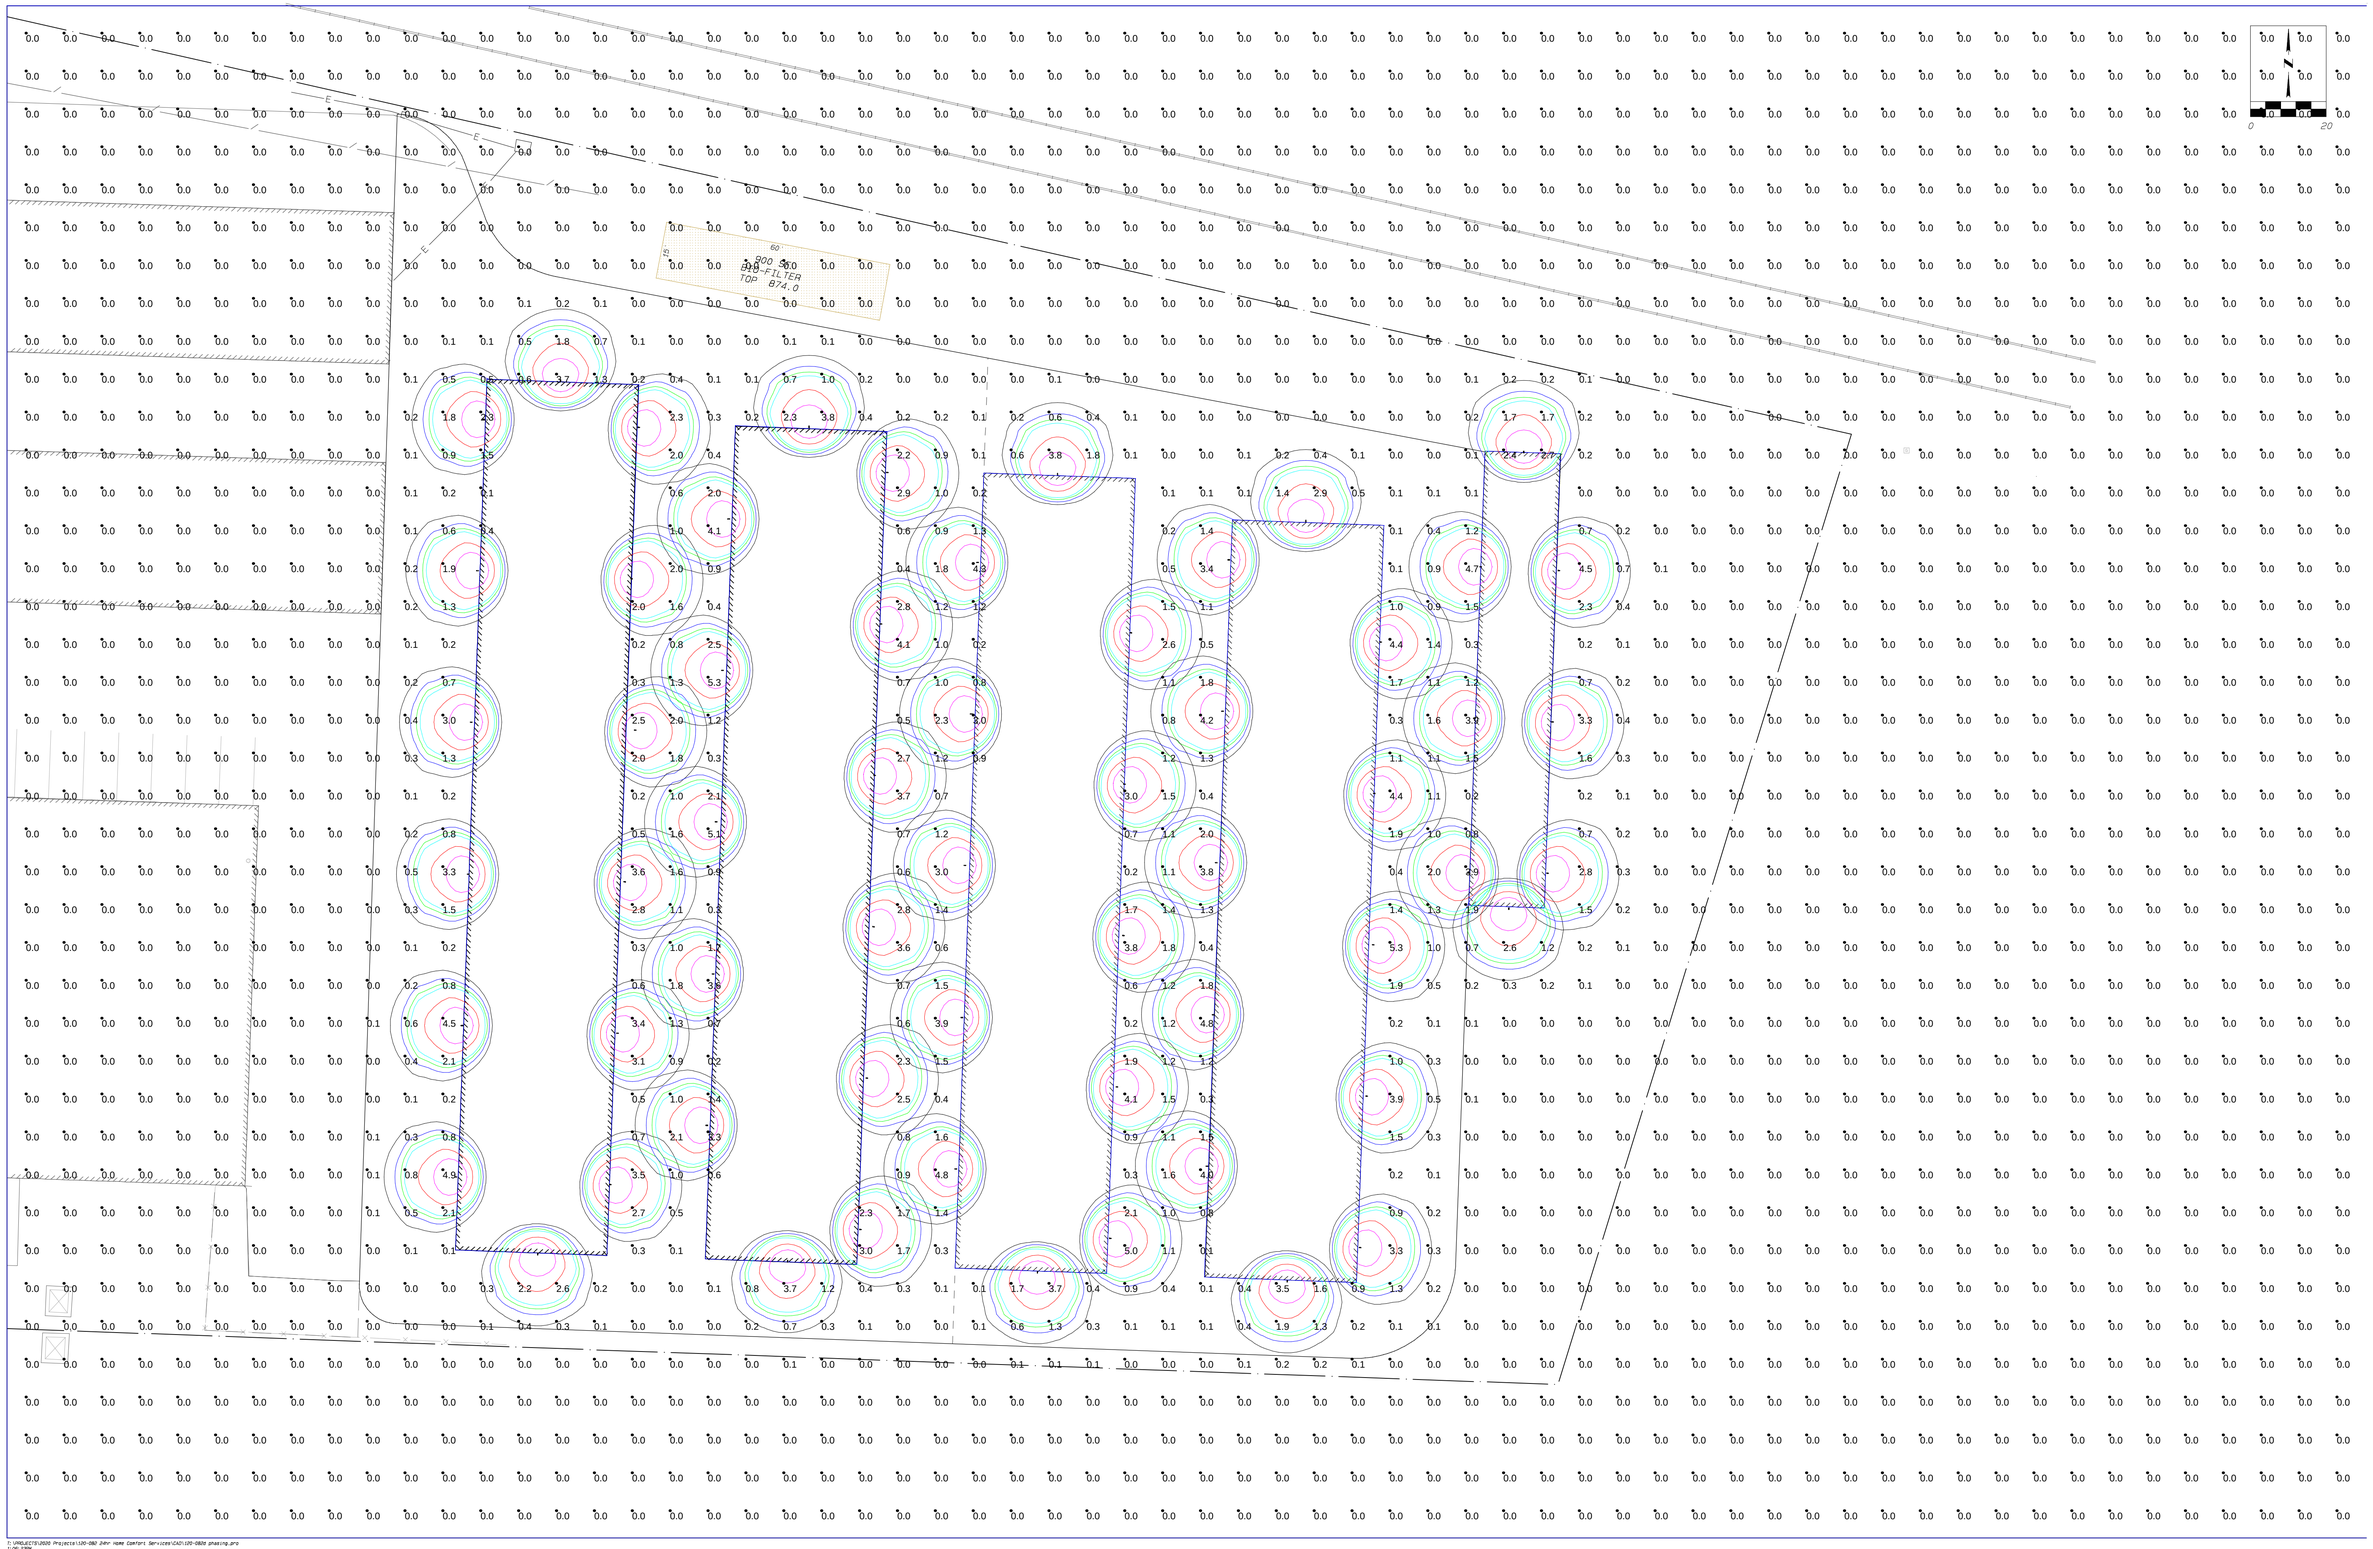

WERNER ELECTRIC SUPPLY
4800 W PROSPECT AVENUE APPLETON, WI 54914
(920) 815-4050, (920) 815-4060 FAX WWW.WERNERELECTRIC.COM

IN PARTNERSHIP WITH:

PAVLIK BROS STORAGE UNITS

MILTON, WI

RECORDS INFO

DRAWN BY: DLO
Date:5/7/2020
SCALE: 1" = 20'
JOB #: 050720

SHEET DESCRIPTION

SITE LIGHTING CALCULATIONS

SHEET NO.

E01

T:\PROJECTS\2020 Projects\20-080 Jahr Home Comfort Services\CAD\20-080b phasing.pro
3:06:22PM